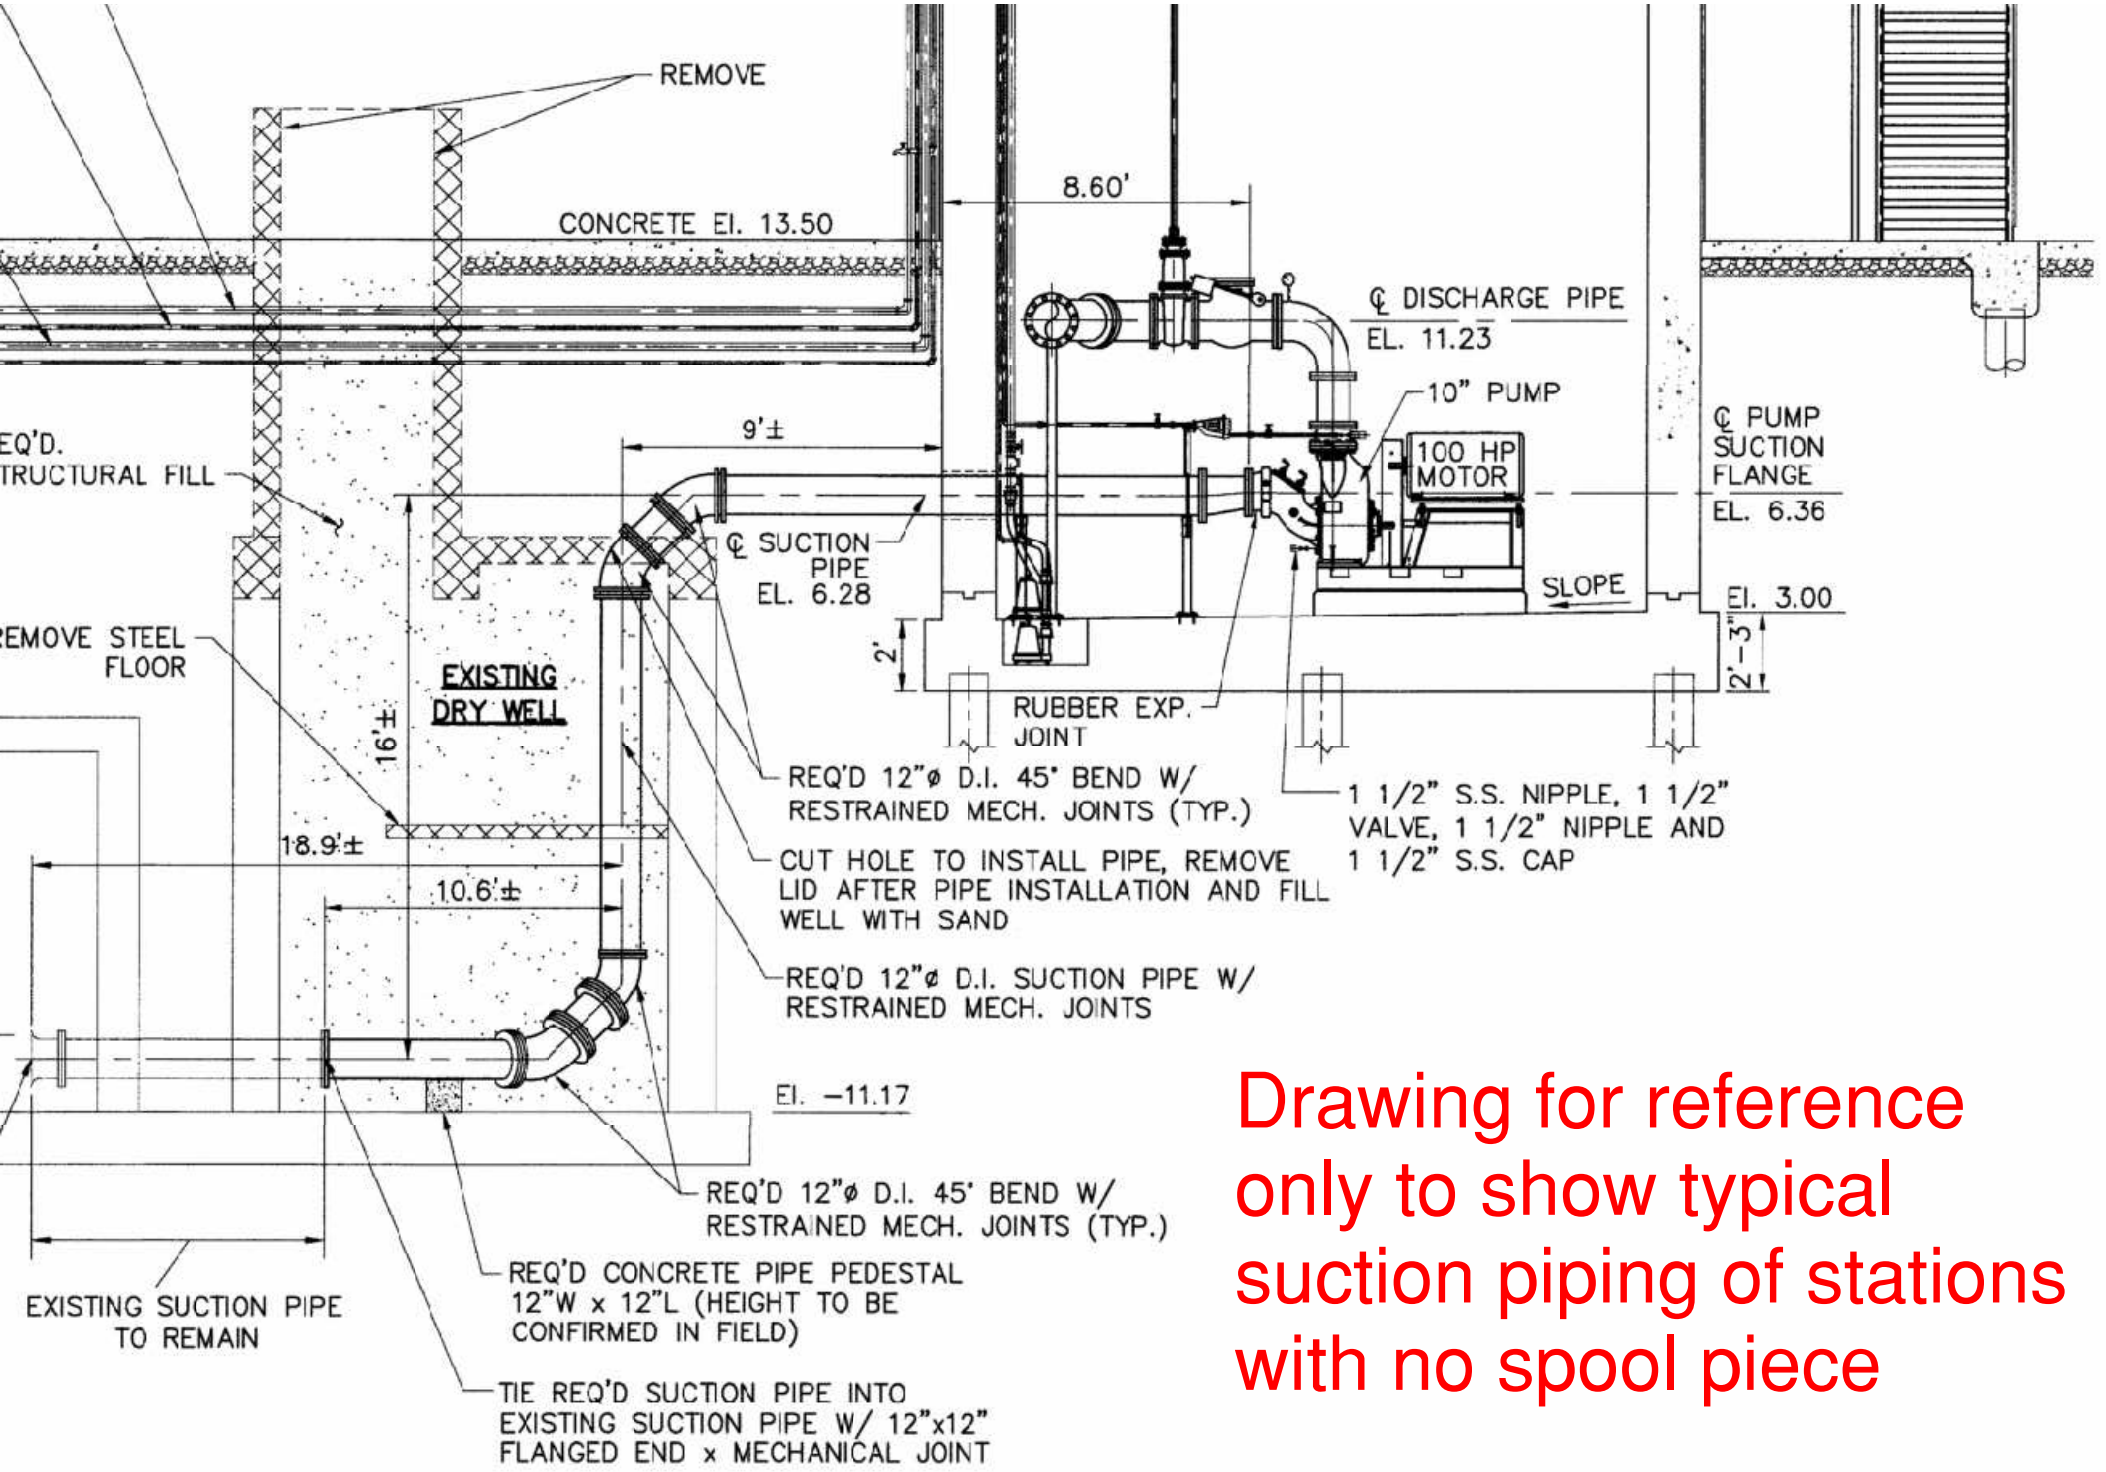

Drawing for reference only to show typical suction piping of stations with no spool piece